
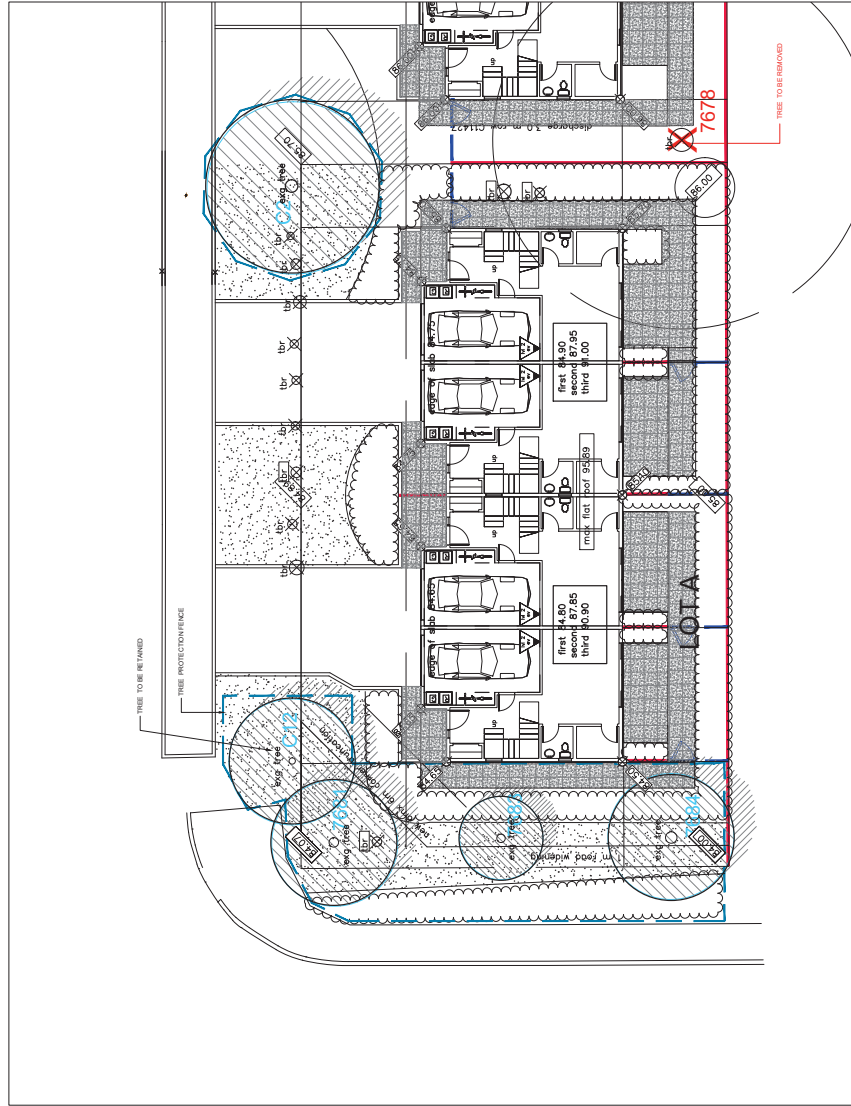


©-Copyright reserved. This drawing and design is the property of PMG Landscape Architects and may not be reproduced or used for any other project without the permission.

pmg
LANDSCAPE
ARCHITECTS
21357A.1.3.1P
Surrey, British Columbia V4C 1G9
P: 604.294-0011 F: 604.294-0022

SEAL:

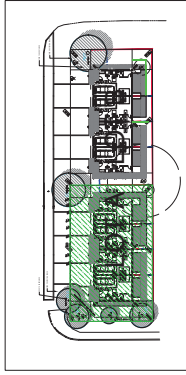

21357A.1.3.1P

NO.	DATE	REVISION/DESCRIPTION	CHK
1	20 MAR 21	TREE COMMENTS	MM
2	17 SEP 21	NEW SITE PLAN	MM

CLIENT:


PROJECT:

4 UNIT TOWNHOUSE PROJECT
LOT A
11220 83 AVENUE
DELTA, B.C.

DRAWING TITLE:

TREE MANAGEMENT
PLAN

DATE: 21 AUG 28
SCALE: 1:500
DRAWING: MM
DESIGN: MM
CHECKED: SA
DRAWING NUMBER: L3
OF 4
PMG PROJECT NUMBER: 23-157A

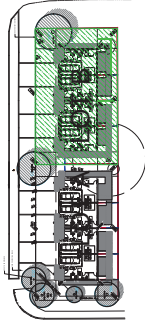

pmg
LANDSCAPE
ARCHITECTS

Suite C100 - 4185 Still Creek Drive
Burnaby, British Columbia, V5C 6G9
p: 604.294-0011 | f: 604.294-0022

SEAL:

[illegible]

CLIENT:

PROJECT

4 UNIT TOWNHOUSE PROJECT
LOT B
11230 83 AVENUE
DELTA, B.C.


DISCUSSION

DRAWING TITLE

**LANDSCAPE
SHRUB PLAN**

DATE: 23.AUG.28
SCALE: 1:100
DRAWN: MM
DESIGN: MM
CHKD: BA



23578-3Z1P

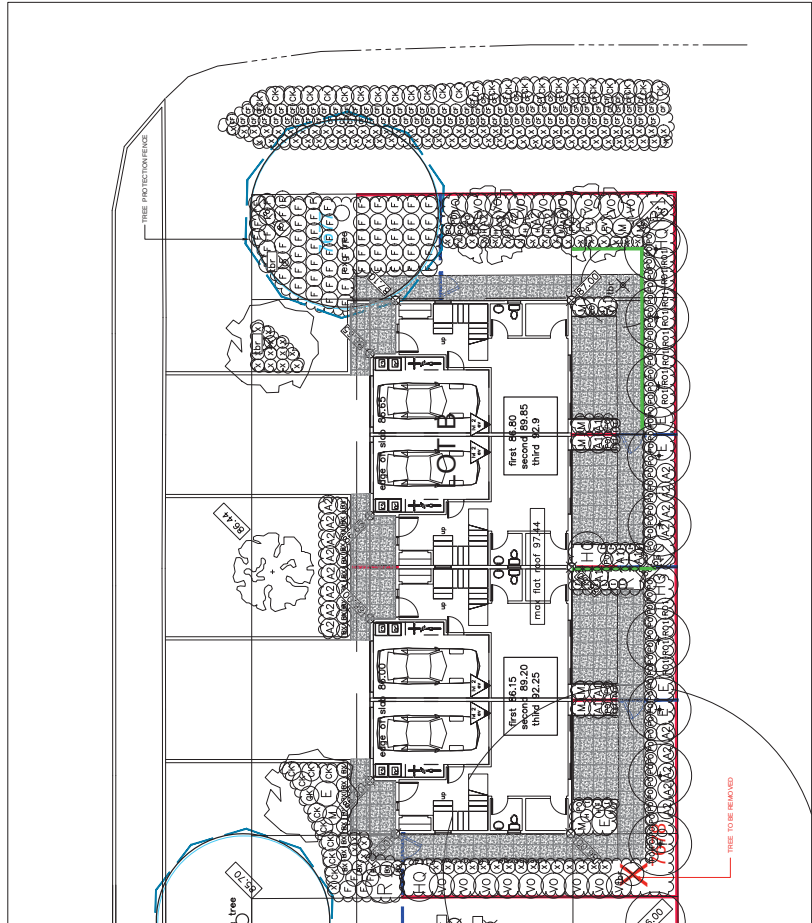

© Copyright reserved. This drawing and design is the property of PMG Landscape Architects and may not be reproduced or used in whole or in part without their permission.

pmg
LANDSCAPE
ARCHITECTS
1805 SHERBOURNE AVENUE
SUITE 200
VANCOUVER, BC V6X 1A6
P: 604-284-0011 F: 604-284-0022

SEAL:

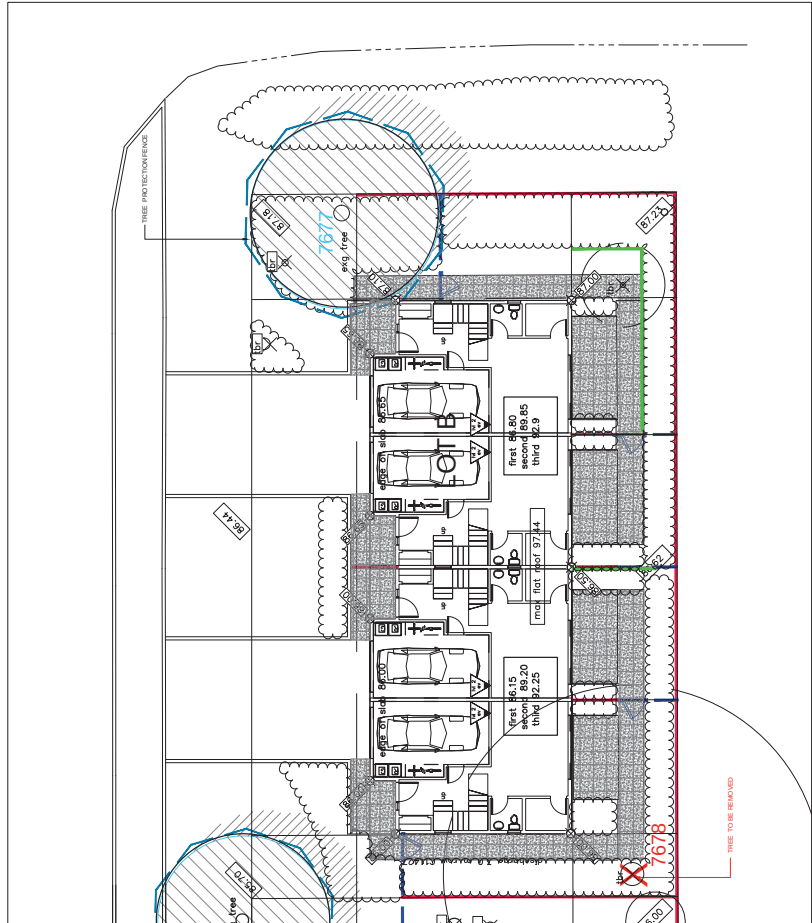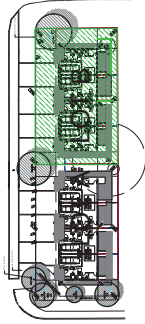

NO.	DATE	REVISION/DESCRIPTION	DR.
1	20.04.2011	PRELIMINARY	MM
2	20.04.2011	REVISED SITE PLAN	MM
3	20.04.2011	REVISED SITE PLAN	MM
CLIENT:

PROJECT:

4 UNIT TOWNHOUSE PROJECT
LOT 8
11230 83 AVENUE
DELTA, B.C.

DRAWING TITLE:

**TREE MANAGEMENT
PLAN**

DATE: 23.AUG.28
SCALE: 1:100
DRAWN: MM
DESIGN: MM
CHECKED: BA
PROJECT NUMBER: 23-1578
DRAWING NUMBER: **L3**
OF 4