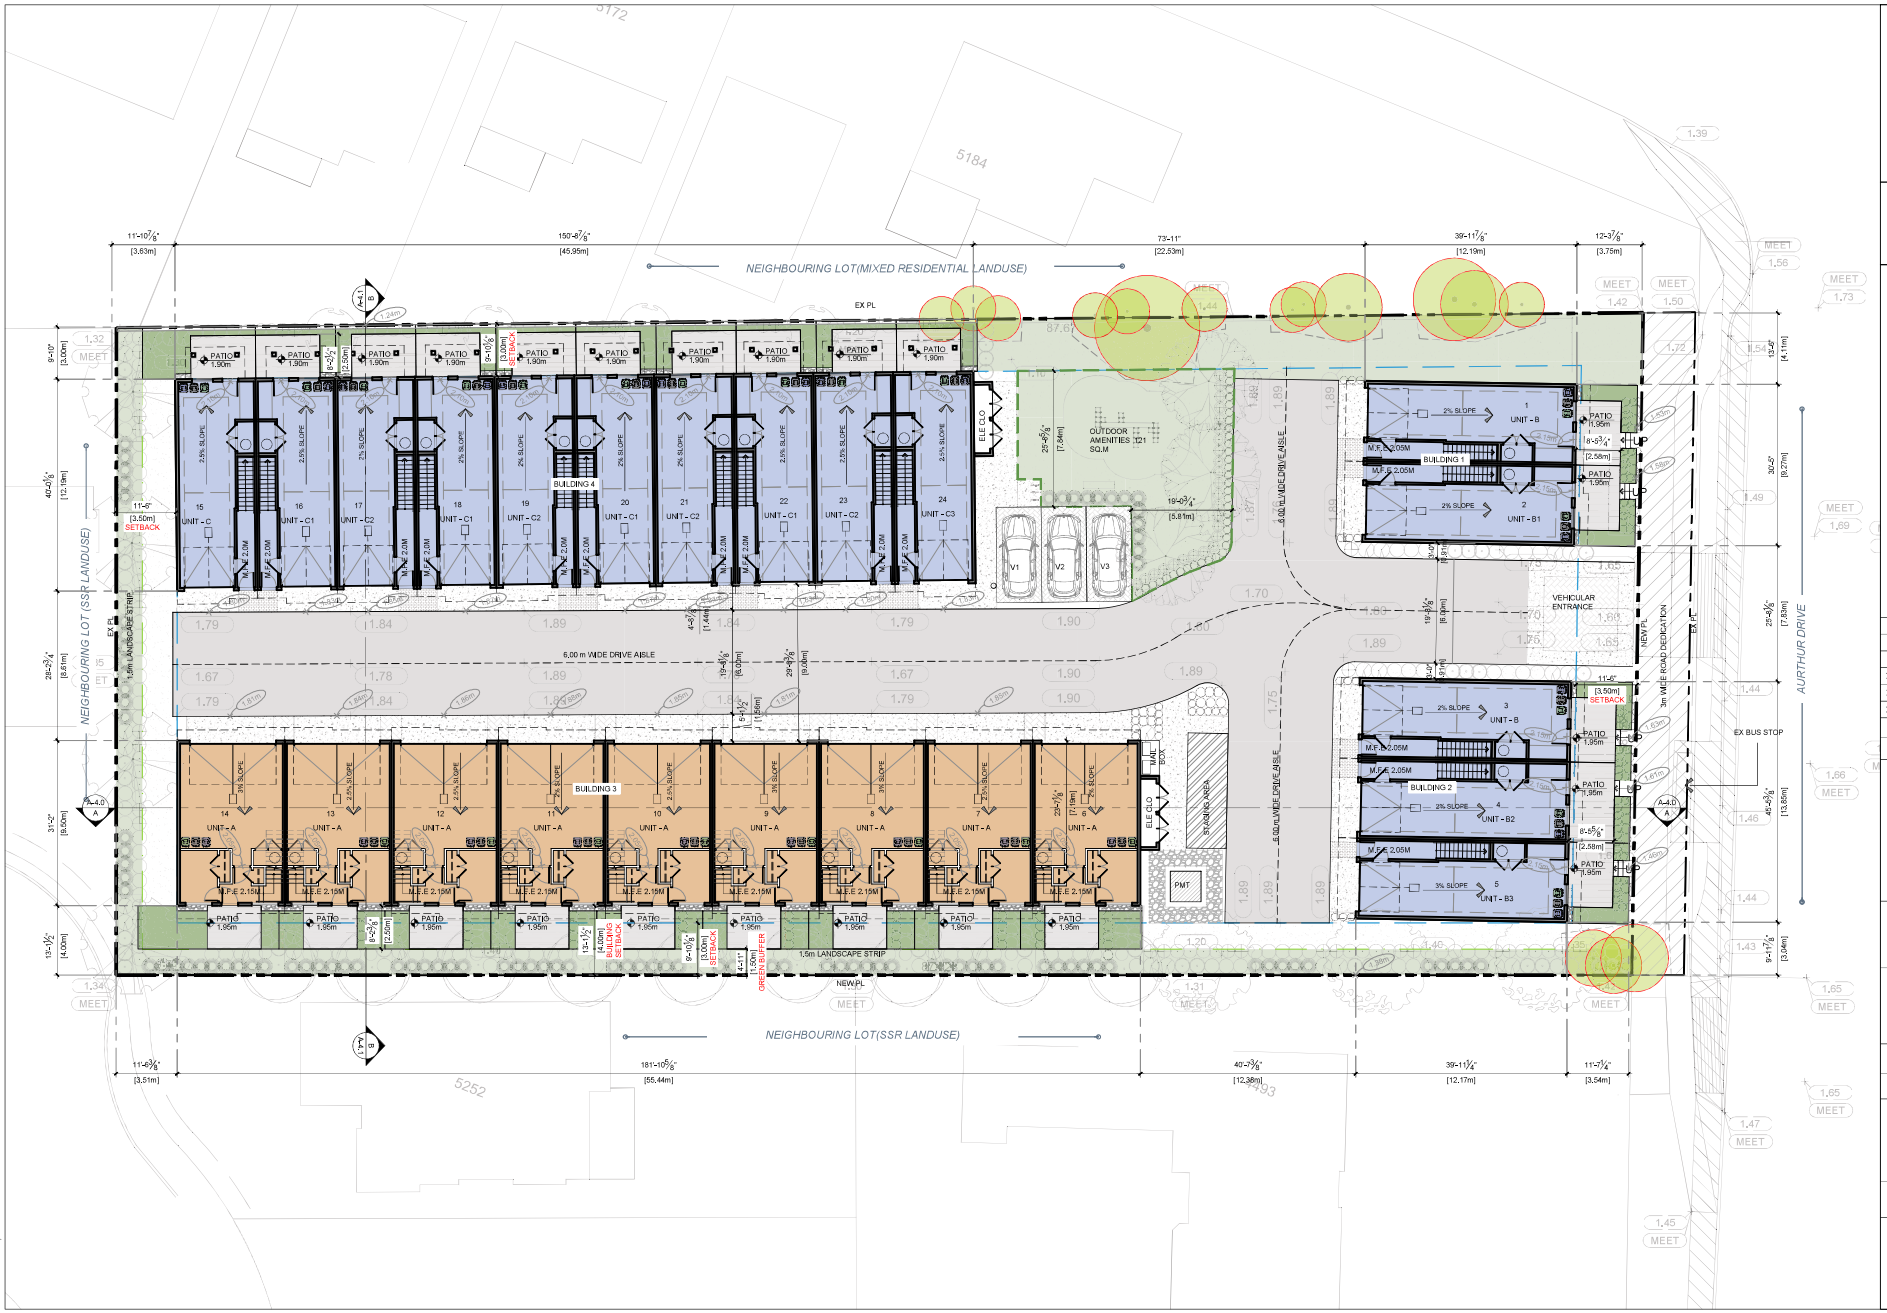

November 10, 2025

PMA
ParaMorph Architecture Inc
308 – 9639 137A Street, Surrey BC V3T 0M1
604-608-0161 | www.paramorph.com

Notes
This drawing, as an instrument of service, is the property of the Architect and may not be reproduced without their permission and unless the reproduction carries their name. All design and other information shown on this drawing are for the use on the specified project only and shall not be used otherwise without written permission of the Architect. Written dimension shall have precedence over scaled dimensions.

N

Date	Description
2025-11-10	DP APPLICATION
2025-09-26	CO-ORDINATION
2025-07-24	CONCEPT FOR REVIEW

Issues / Revisions

Seal

REGISTERED ARCHITECT
JAMES STREET SINGH
BRITISH COLUMBIA
2025-11-10

Project Title
TOWNHOUSE DEVELOPMENT

Project Address
4501 ARTHUR DRIVE, DELTA, BRITISH COLUMBIA

Drawn By GC	Date 2025-07-23
Checked By MS	Project ID DE08

Sheet Title
SITE PLAN

Scale
N.T.S

Sheet No.
A-1.0