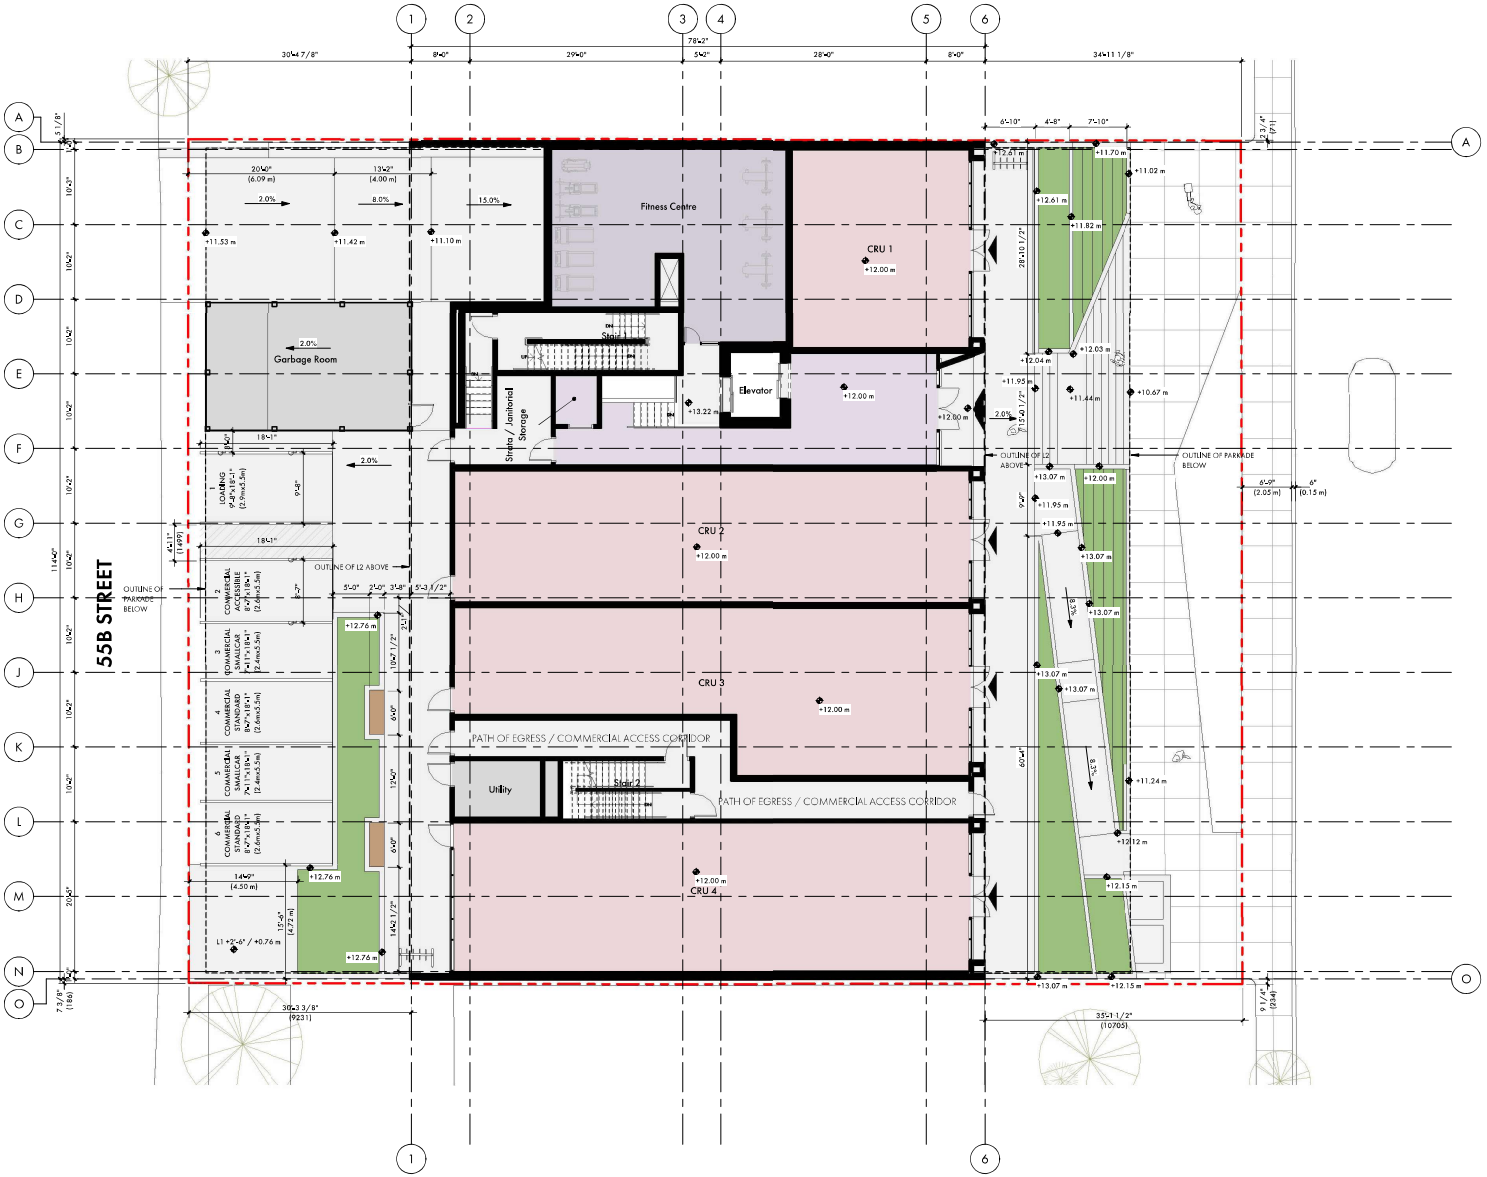

NOTE:
PLANTING IS SHOWN INDICATIVELY. REFER TO LANDSCAPING FOR SPECIFICATIONS.

SITE PLAN

BÜRO47 architecture inc
4777 Delta Street
Delta BC V4K 1V7
1 604 943 1213
www.BURO47.com

client: VALUE PROPERTY GROUP

Consultants

REVISIONS

No.	Date	Notes

DRAWING ISSUES

No.	Date	Notes
1	2025-11-07	ISSUED FOR DEVELOPMENT PERMIT
2		

Project No: 2408 MALC
Drawn By: AD
Checked By: WW/TV
Date: 11/07/2025
File Date: 2025-11-06 9:38:16 AM

Project Title: MALCOLM CENTRE
1505 56 Street Delta, BC

Sheet Title: SITE PLAN

Scale: 1/8" = 1'-0"

Sheet No: A100

© 2025 All Rights Reserved. This proposal is a confidential work protected by copyright and trade secret law and neither it nor any of the information contained therein may be disclosed, used or reproduced in any manner, or for any purpose, except by written permission of BÜRO47 architecture inc.

AERIAL VIEW FROM THE NORTHEAST

EAST PERSPECTIVE FROM 56 STREET

WEST PERSPECTIVE FROM 55B STREET

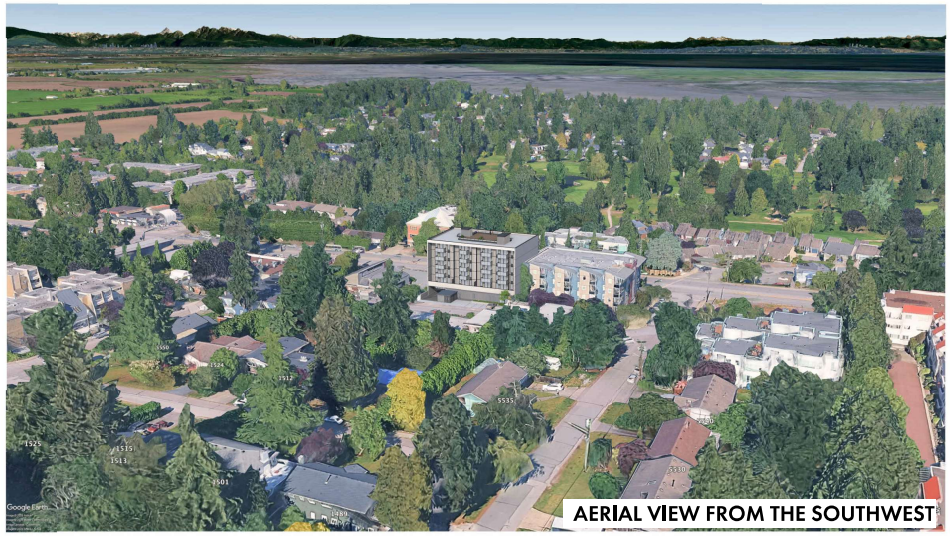
AERIAL VIEW FROM THE SOUTHWEST

SITE PERSPECTIVES

BÜRO47
architecture inc
4777 Delta Street
Delta BC V4K 1V7
1 604 943 1213
www.BURO47.com

client
VALUE PROPERTY GROUP

Consultants

REVISIONS
No. Date Notes

DRAWING ISSUES
No. Date Notes
1 2025-11-07 ISSUED FOR DEVELOPMENT PERMIT
2

Project No 2408 MALC
Drawn By AD
Checked By WW/TV
Date 11/07/2025
File Date 2025-11-06 9:37:59 AM

Project Title
MALCOLM CENTRE
1505 56 Street Delta, BC

Sheet Title
SITE PERSPECTIVES

Scale

Sheet No
A003

© 2025 All Rights Reserved. This proposal is a confidential work protected by copyright and trade secret law and neither it nor any of the information contained therein may be disclosed, used or reproduced in any manner, or for any purpose, except by written permission of BÜRO47 architecture inc.