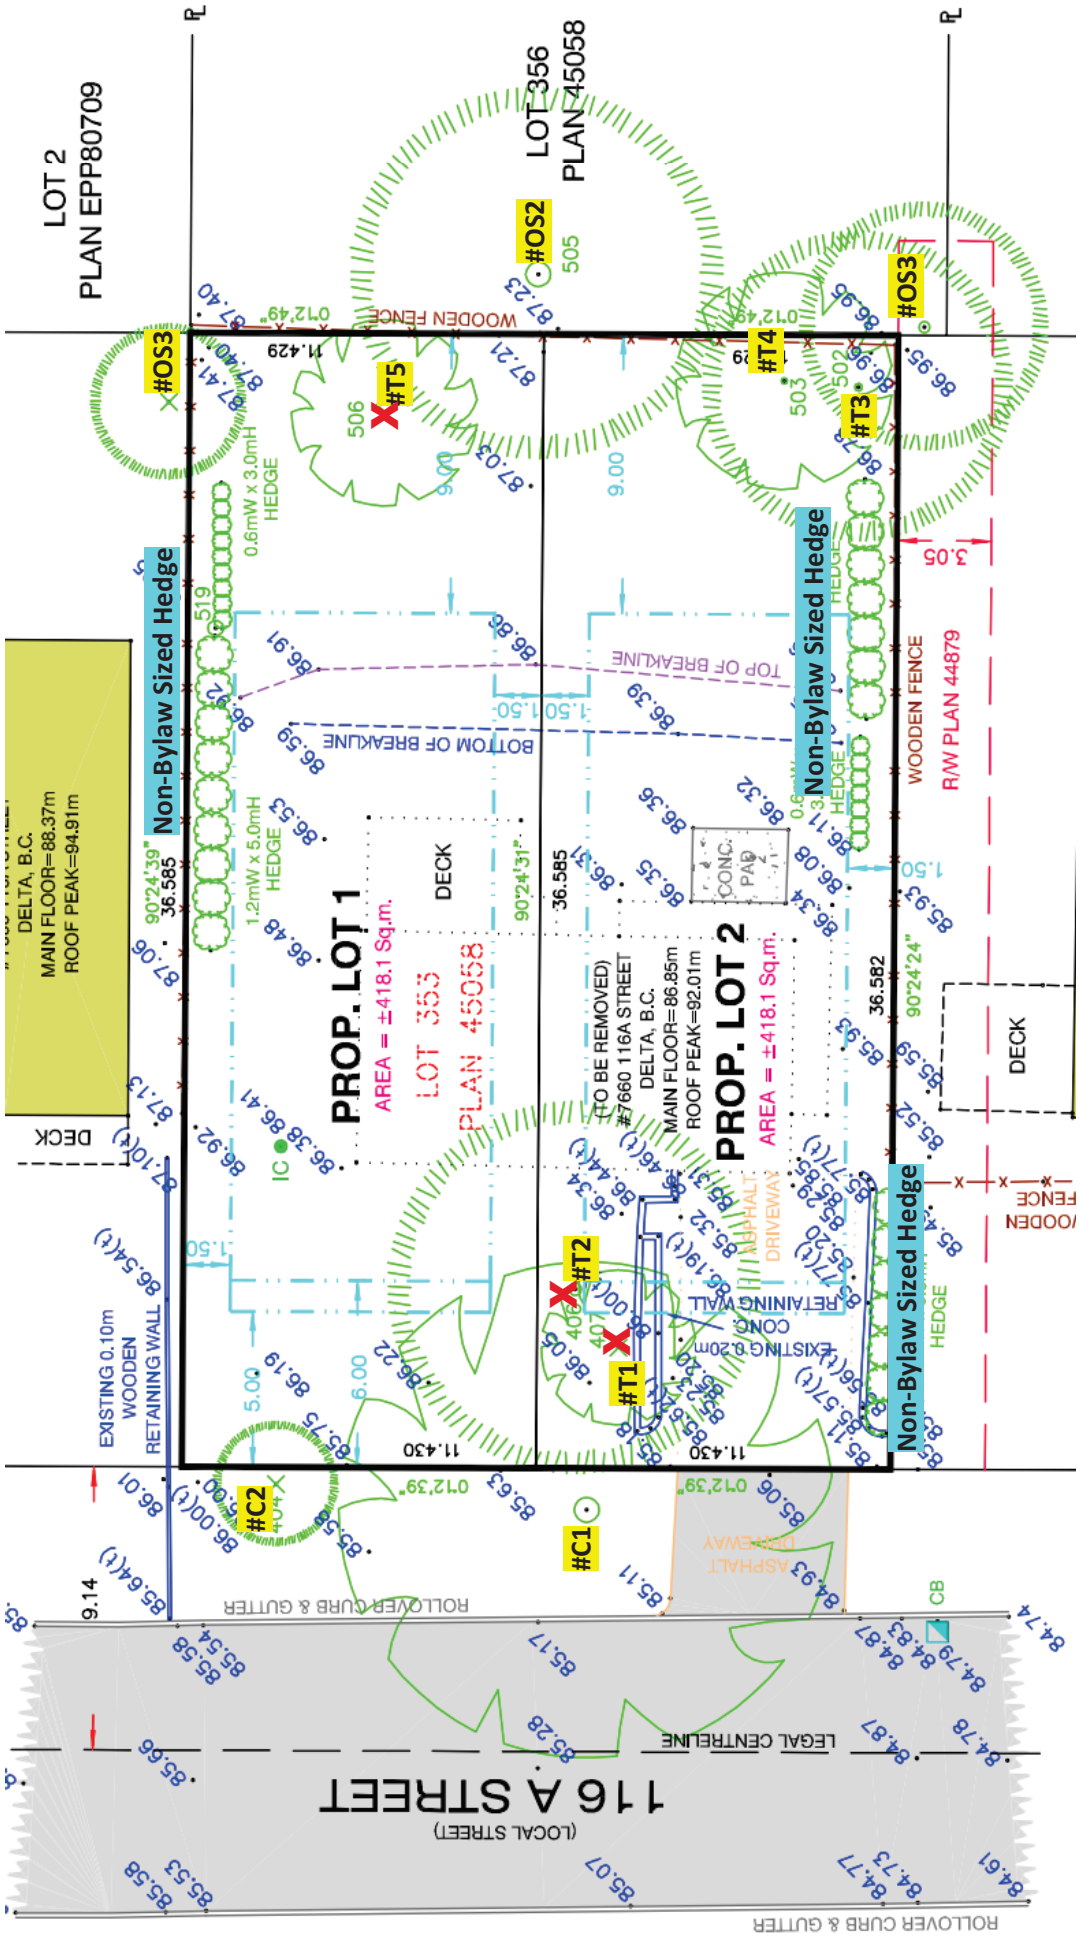
LOT 2
PLAN EPP80709
LOT 356
PLAN 45058
#OS2
#OS3
#T5
#T4
#T3
#T2
#T1
#C1
#C2
Non-Bylaw Sized Hedge
PROP. LOT 1
AREA = ±418.1 Sq.m.
LOT 353
PLAN 45058
DECK
PROP. LOT 2
AREA = ±418.1 Sq.m.
(TO BE REMOVED)
#7660 116A STREET
DELTA, B.C.
MAIN FLOOR=86.85m
ROOF PEAK=92.01m
DELTA, B.C.
MAIN FLOOR=88.37m
ROOF PEAK=94.91m
TOP OF BREAKLINE
BOTTOM OF BREAKLINE
WOODEN FENCE
R/W PLAN 44879
EXISTING 0.10m WOODEN RETAINING WALL
EXISTING 0.20m CONC. RETAINING WALL
ASPHALT DRIVEWAY
116 A STREET
(LOCAL STREET)
LEGAL CENTRELINE
ROLLOVER CURB & GUTTER

5.0 SITE MAP